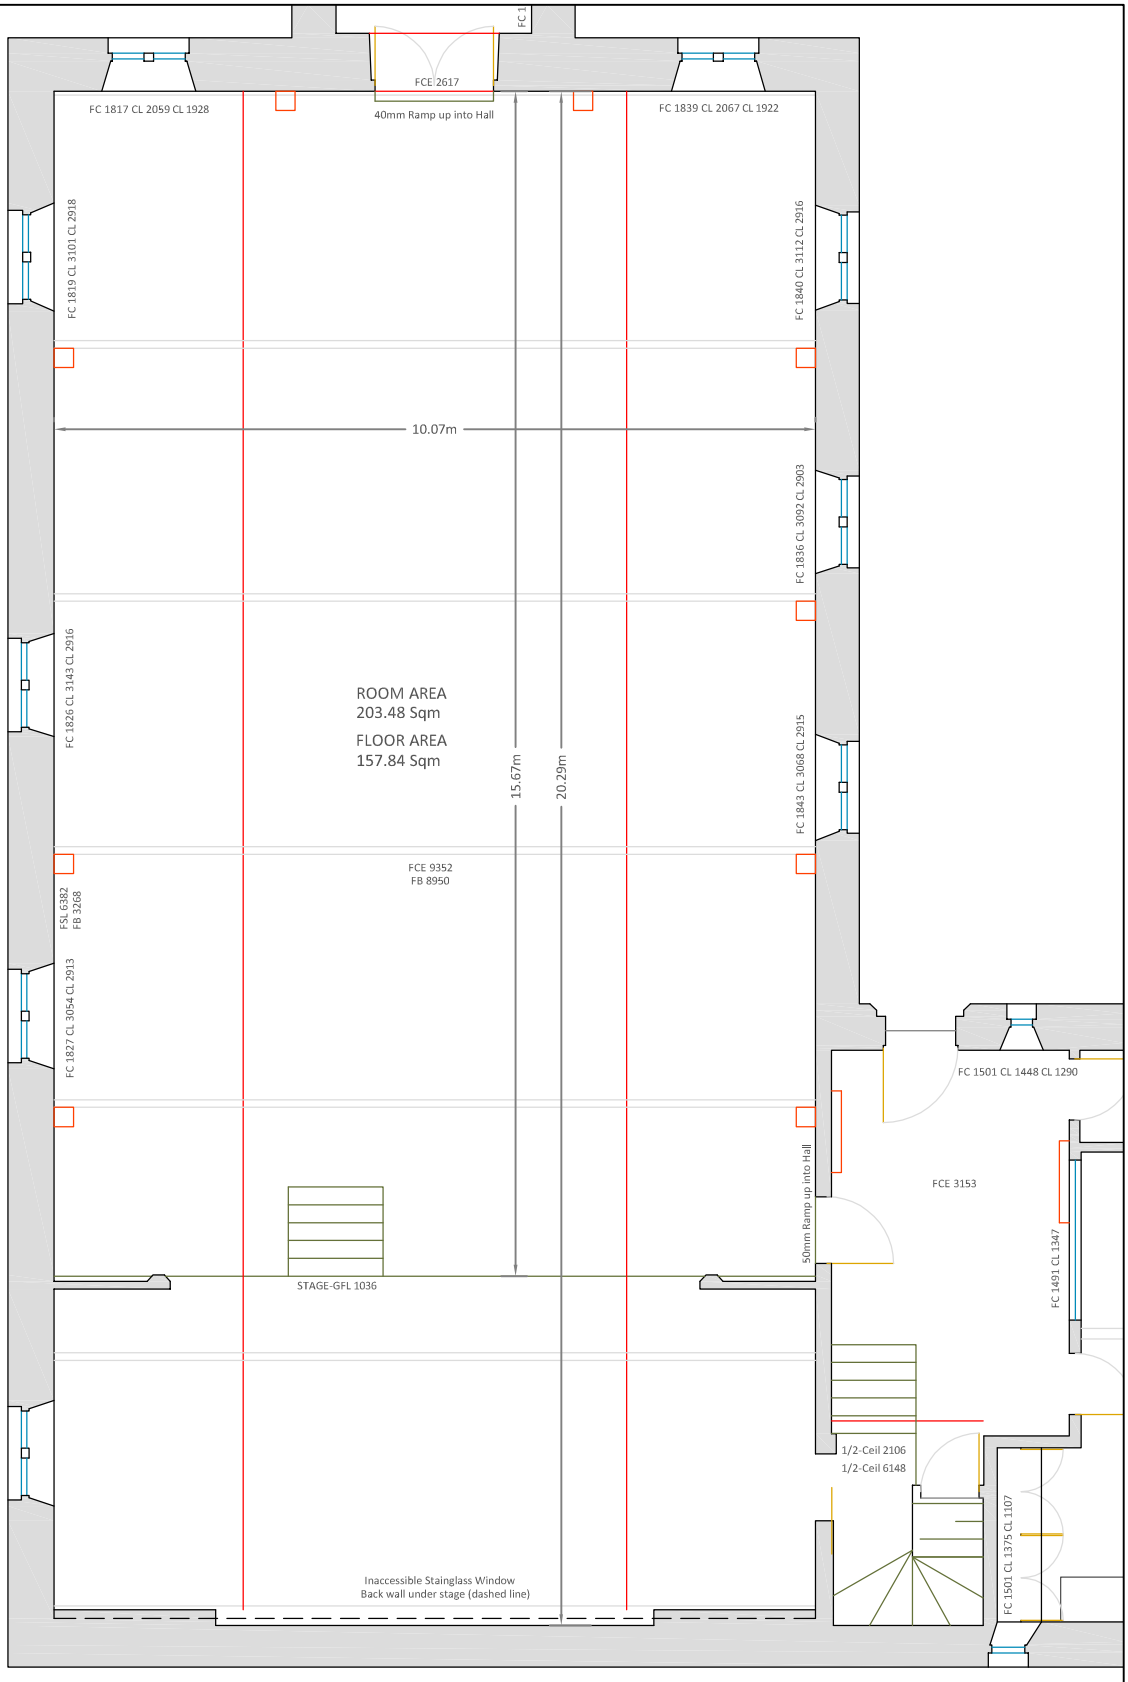

The CWS Partnership
Land & Building Surveys

The CWS Partnership
Unit 3/1, Deemouth Business Centre
South Esplanade East
Aberdeen AB11 9PB

Tel: 01224 894152 Fax: 01224 894119
Email: info@cwspartnership.co.uk
www.cwspartnership.co.uk

Client:
V & A Memorial Halls Development Assoc

Project Title:
Proposed Development at
Victoria & Albert Halls
Ballater

Drawing Title:
Victoria Hall
Room Layout and
Dimensions

Project No:	CWS 361
Drawing No:	T - 05
Revision:	
Drawn by:	C.Walker
Checked by:	C.Stewart
Scale at A4:	1:100
Date:	4th Sept 09